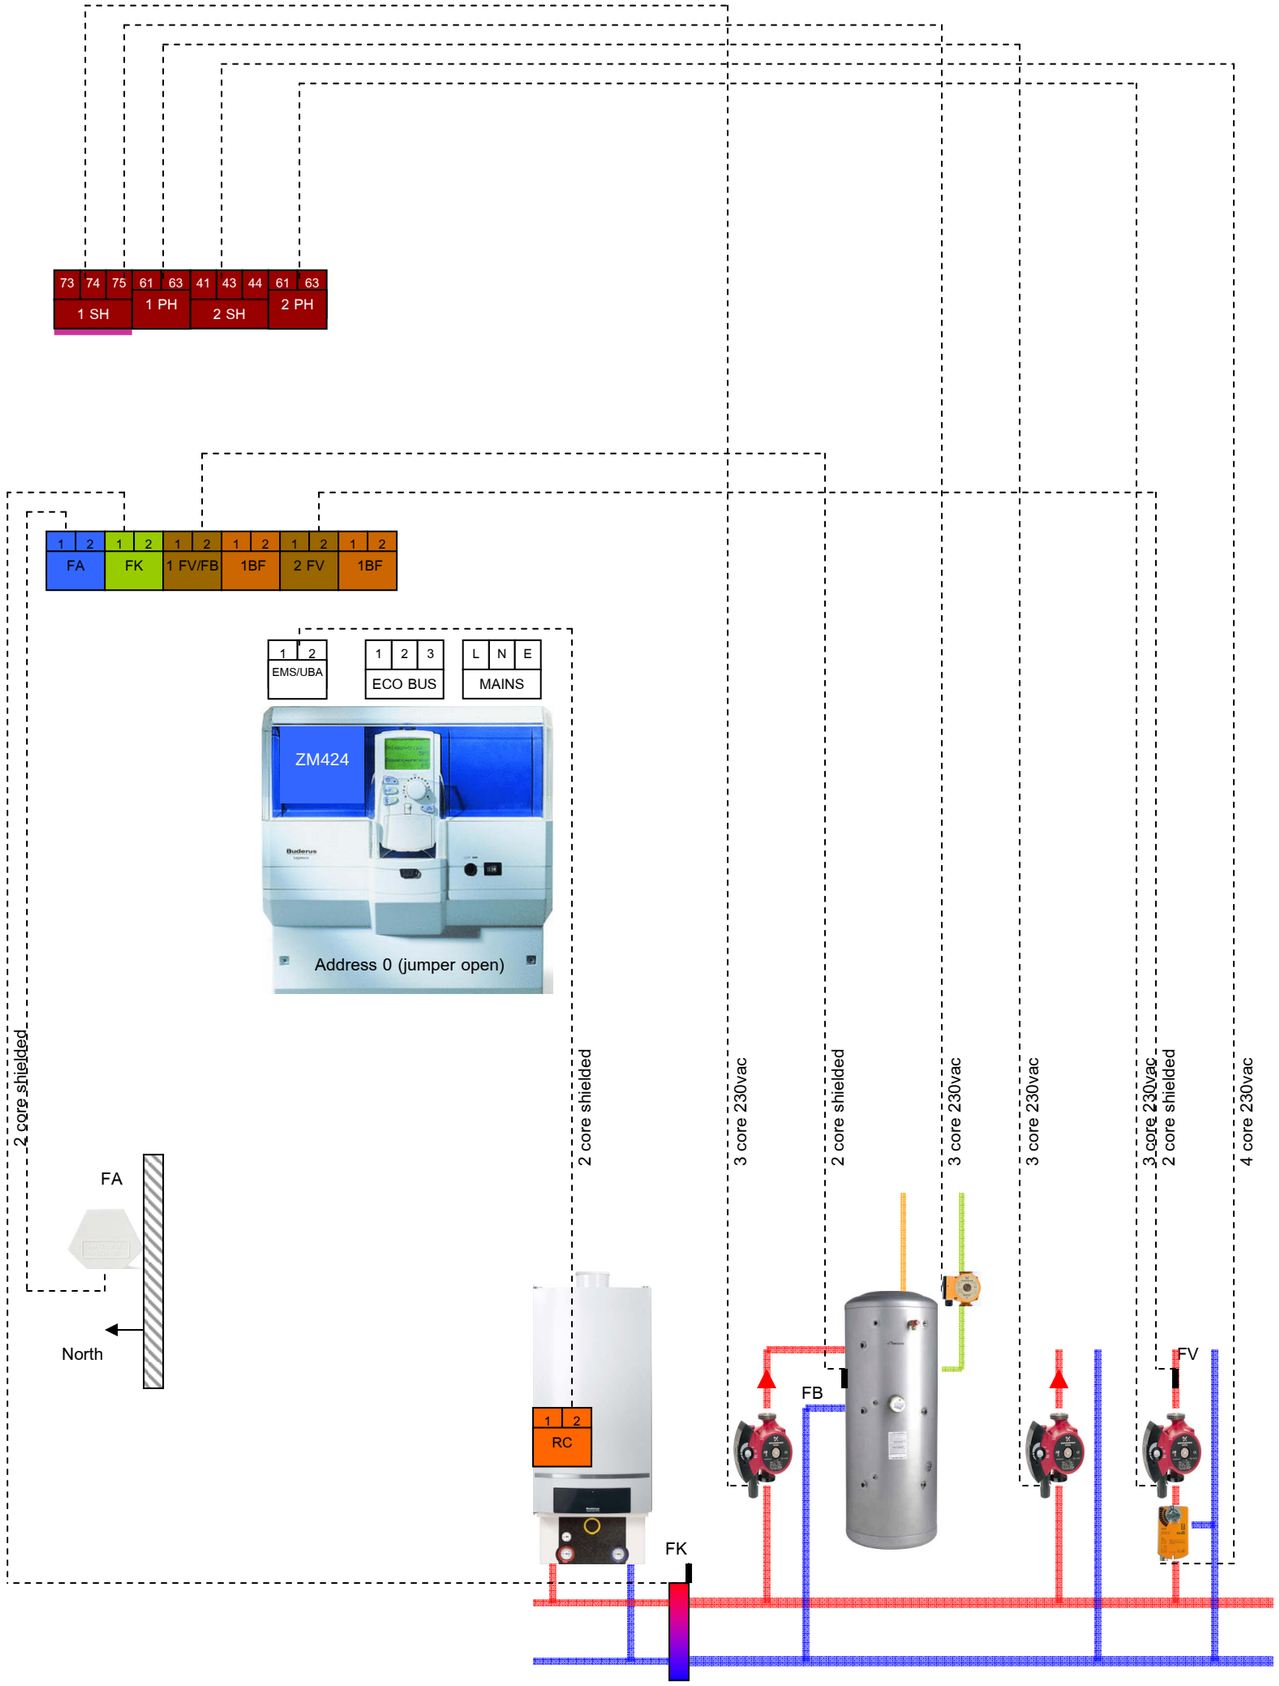

Hydraulic layout has been simplified for clarity

Buderus

Drawing No 4121-1-1-1-1 Revision date 9/2009

System type:

Single boiler, DHW and 2 heating circuits