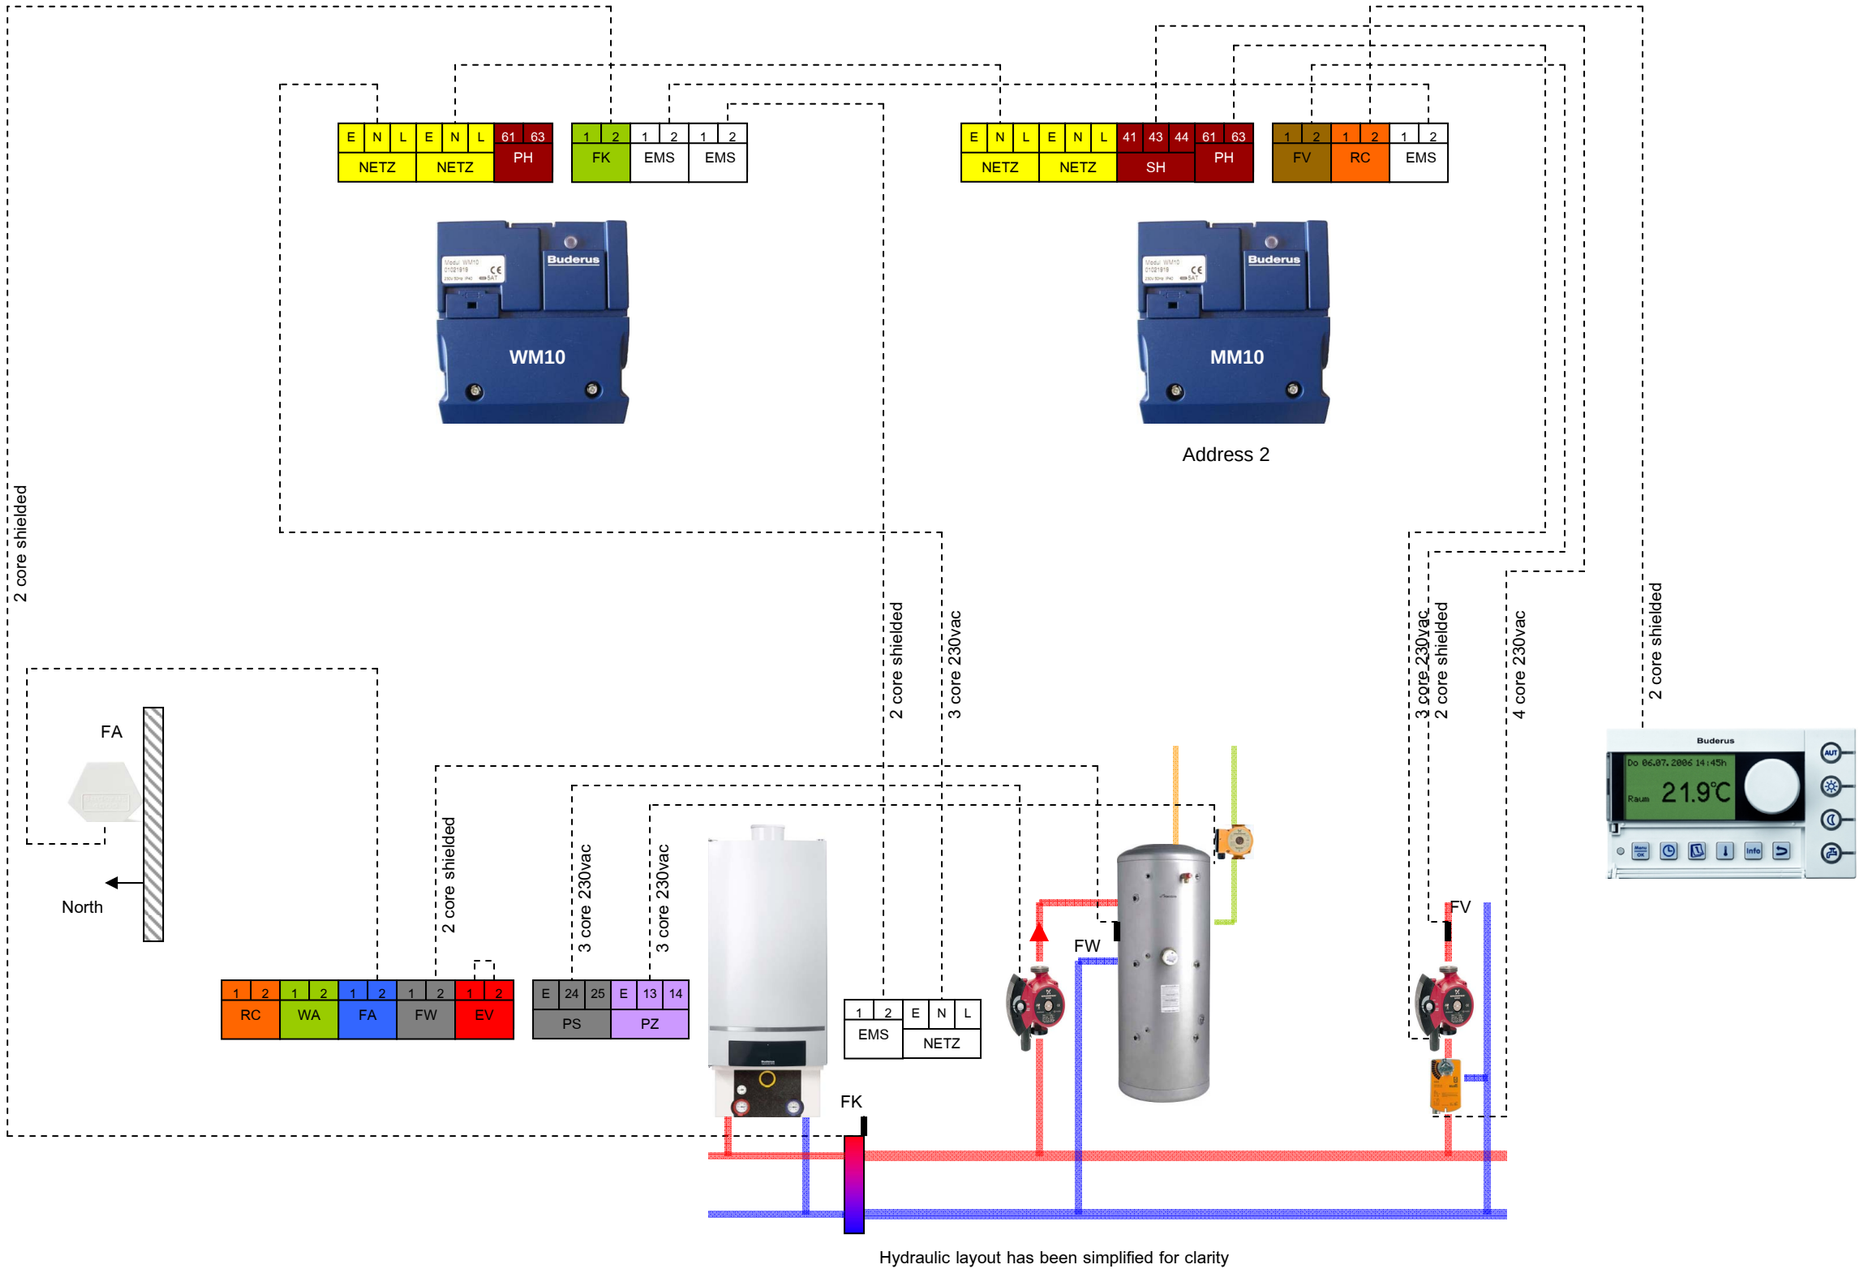

Hydraulic layout has been simplified for clarity

Buderus

Drawing No RC35-1-1-0-1 Revision date 7/2010

System type:

Single boiler, DHW, 1 mixed heating circuits